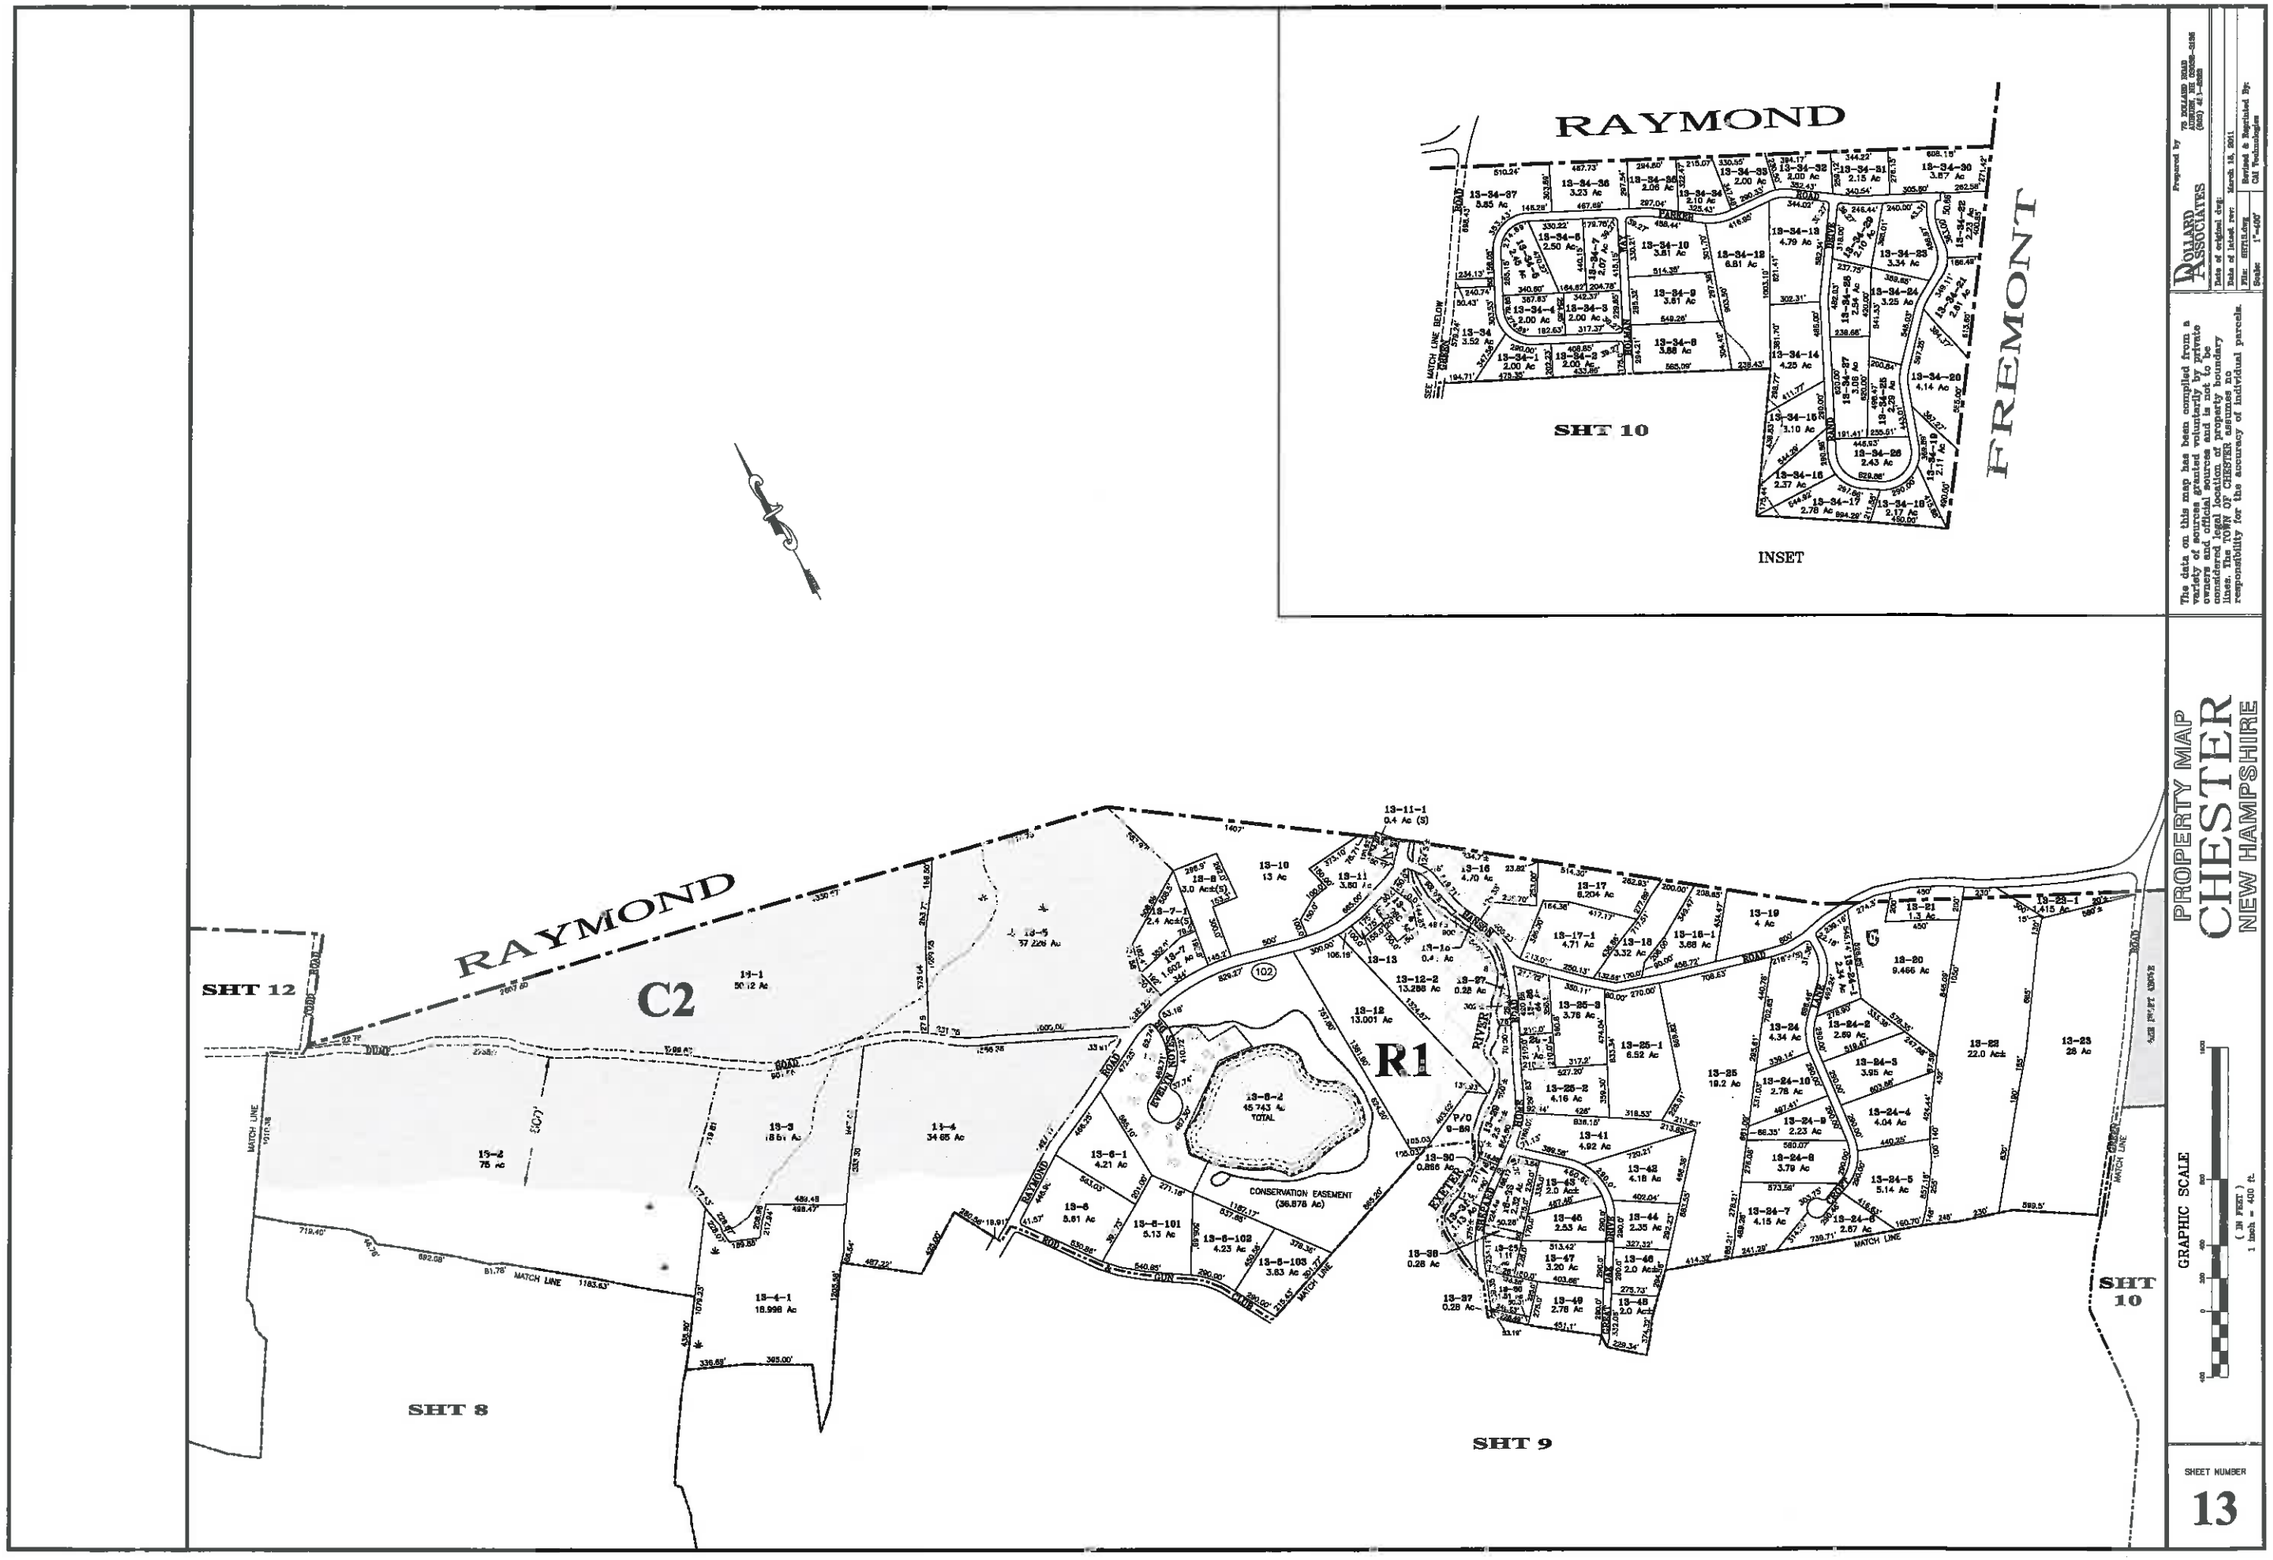
RAYMOND
FREMONT
SHT 10
INSET
RAYMOND
C2
R1
SHT 12
SHT 8
SHT 9
SHT 10
CONSERVATION EASEMENT
(36.878 Ac)
MATCH LINE
GRAPHIC SCALE
(IN FEET)
1 inch = 400 ft.
PROPERTY MAP
CHESTER
NEW HAMPSHIRE
SHEET NUMBER
13
The data on this map has been compiled from a variety of sources granted voluntarily by private owners and official sources and is not to be considered legal location of property boundary lines. The TOWN OF CHESTER assumes no responsibility for the accuracy of individual parcels.
Prepared by
ROLLARD ASSOCIATES
Date of original dwg:
Date of latest rev:
March 18, 2011
File: SHT10.dwg
Scale: 1"=400'
Revised & Reprinted By:
CM Technologies