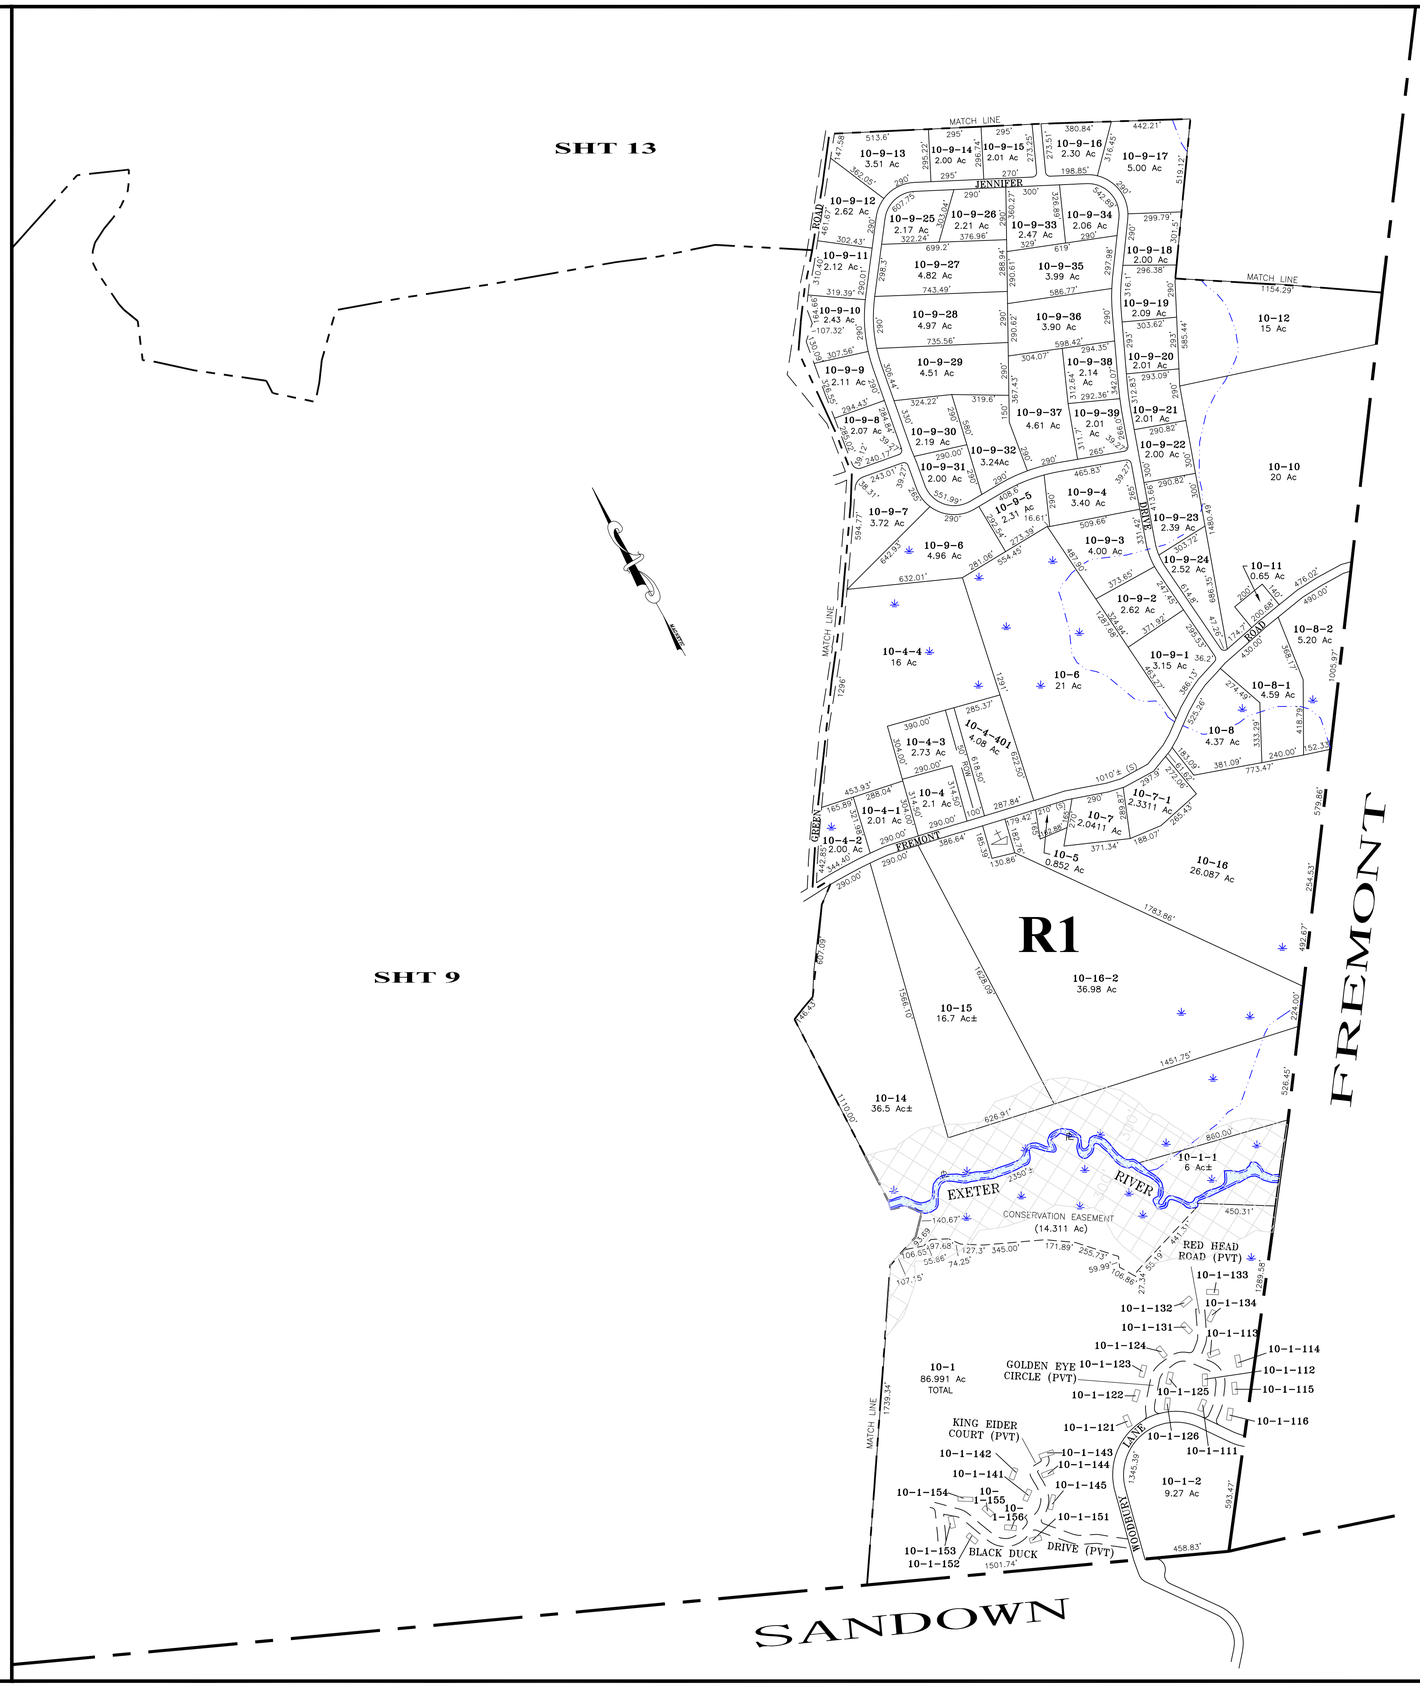

Prepared by
73 DOLLARD ROAD
LONDONDERRY, NH 03053-3135
(603) 483-5323
DOLLARD ASSOCIATES

Date of original dwg:	
Date of latest rev:	May 4, 2017
File: SHT10.dwg	Revised & Reprinted By: CAI Technologies
Scale: 1"=400'	

The data on this map has been compiled from a variety of sources granted voluntarily by private owners and official sources and is not to be construed as a legal survey of property boundary lines. The TOWN OF CHESTER assumes no responsibility for the accuracy of individual parcels.

PROPERTY MAP
CHESTER
NEW HAMPSHIRE

GRAPHIC SCALE
(IN FEET)
1 inch = 400 ft.
400 0 200 400 800 1600

SHEET NUMBER
10