

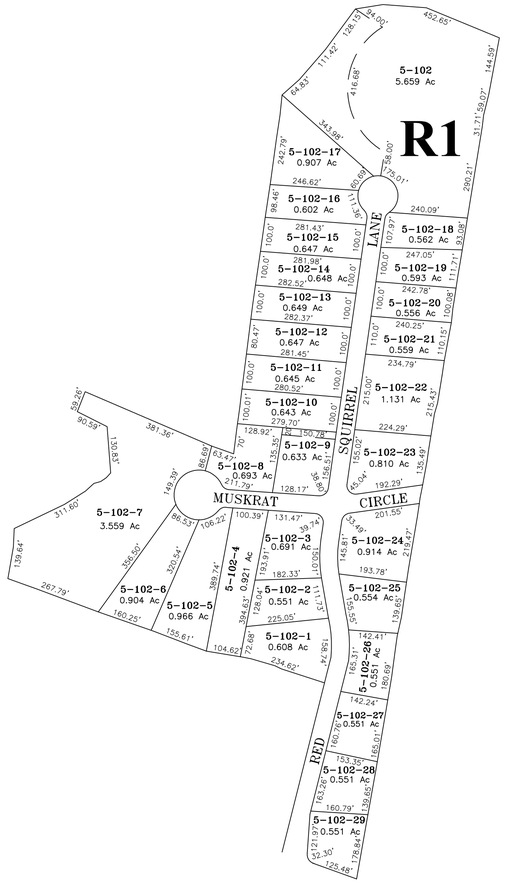


INSERT – A PART OF MAP 5

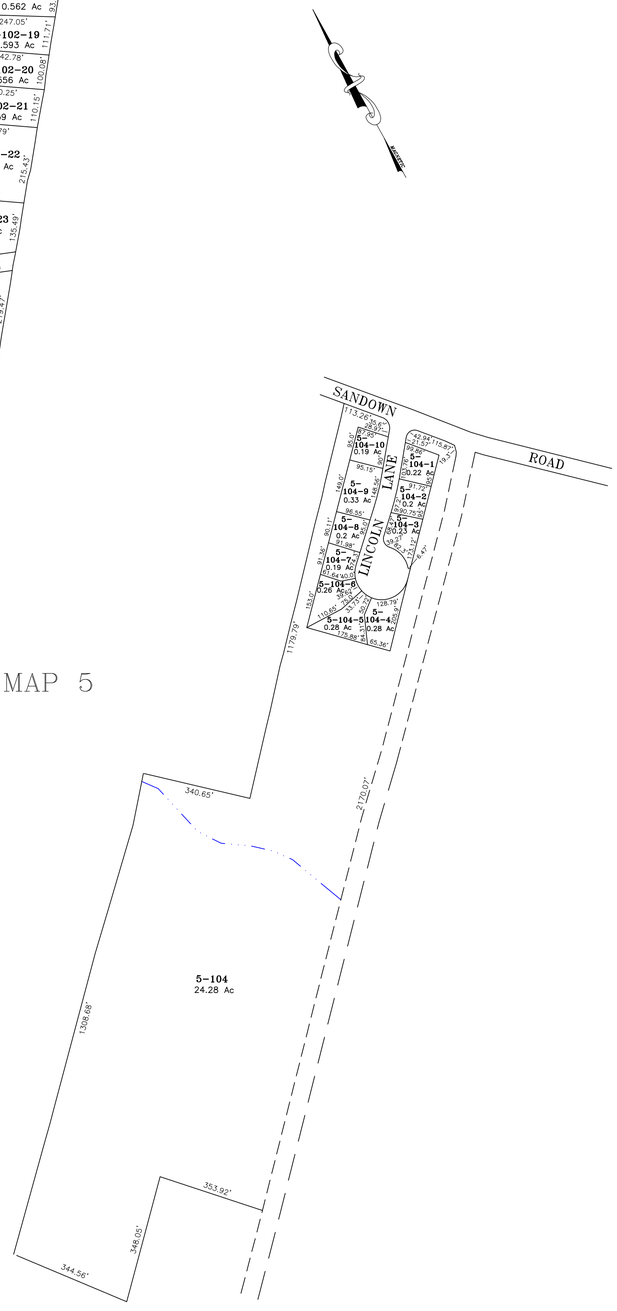

INSERT – A PART OF MAP 5

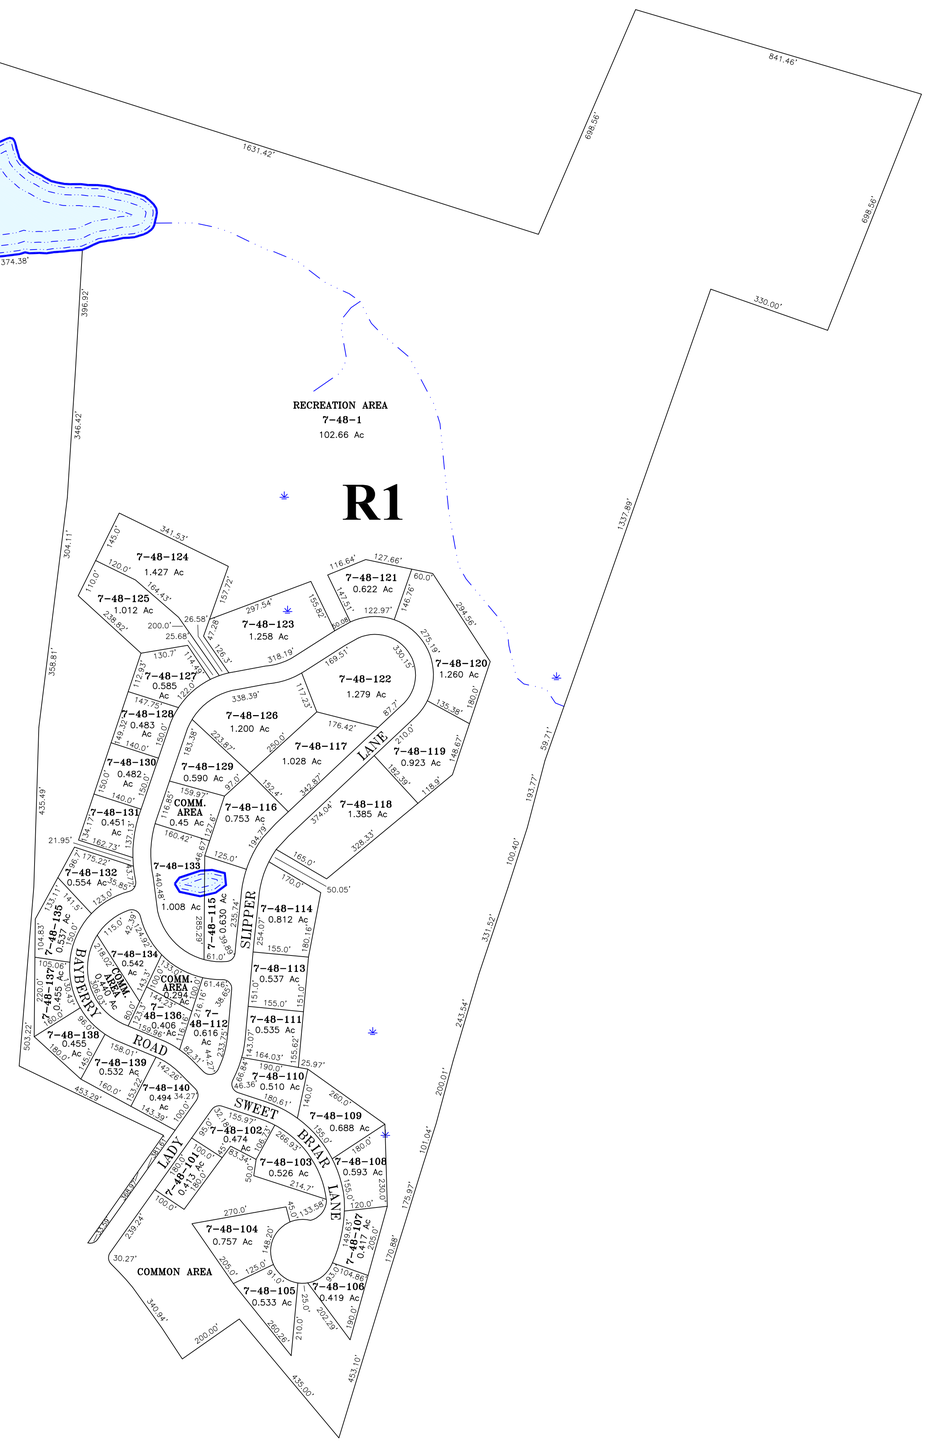

INSERT – A PART OF MAP 7

Prepared by
73 DOLLARD ROAD
LYNDEBORO, NH 03082-3135
(603) 465-8323

DOLLARD ASSOCIATES

Date of original dwg:	September 7, 2010
Date of latest rev:	Revised & Reprinted By:
File:	SH720.dwg
Scale:	1"=200'
	Cai Technologies

The data on this map has been compiled from a variety of sources granted voluntarily by private owners and official sources and is not to be considered legal boundary determinations. TOWN OF CHESTER assumes no responsibility for the accuracy of individual parcels.

PROPERTY MAP
CHESTER
NEW HAMPSHIRE

GRAPHIC SCALE
(IN FEET)
1 inch = 200 ft.
800 400 200 100 0 200

SHEET NUMBER
20